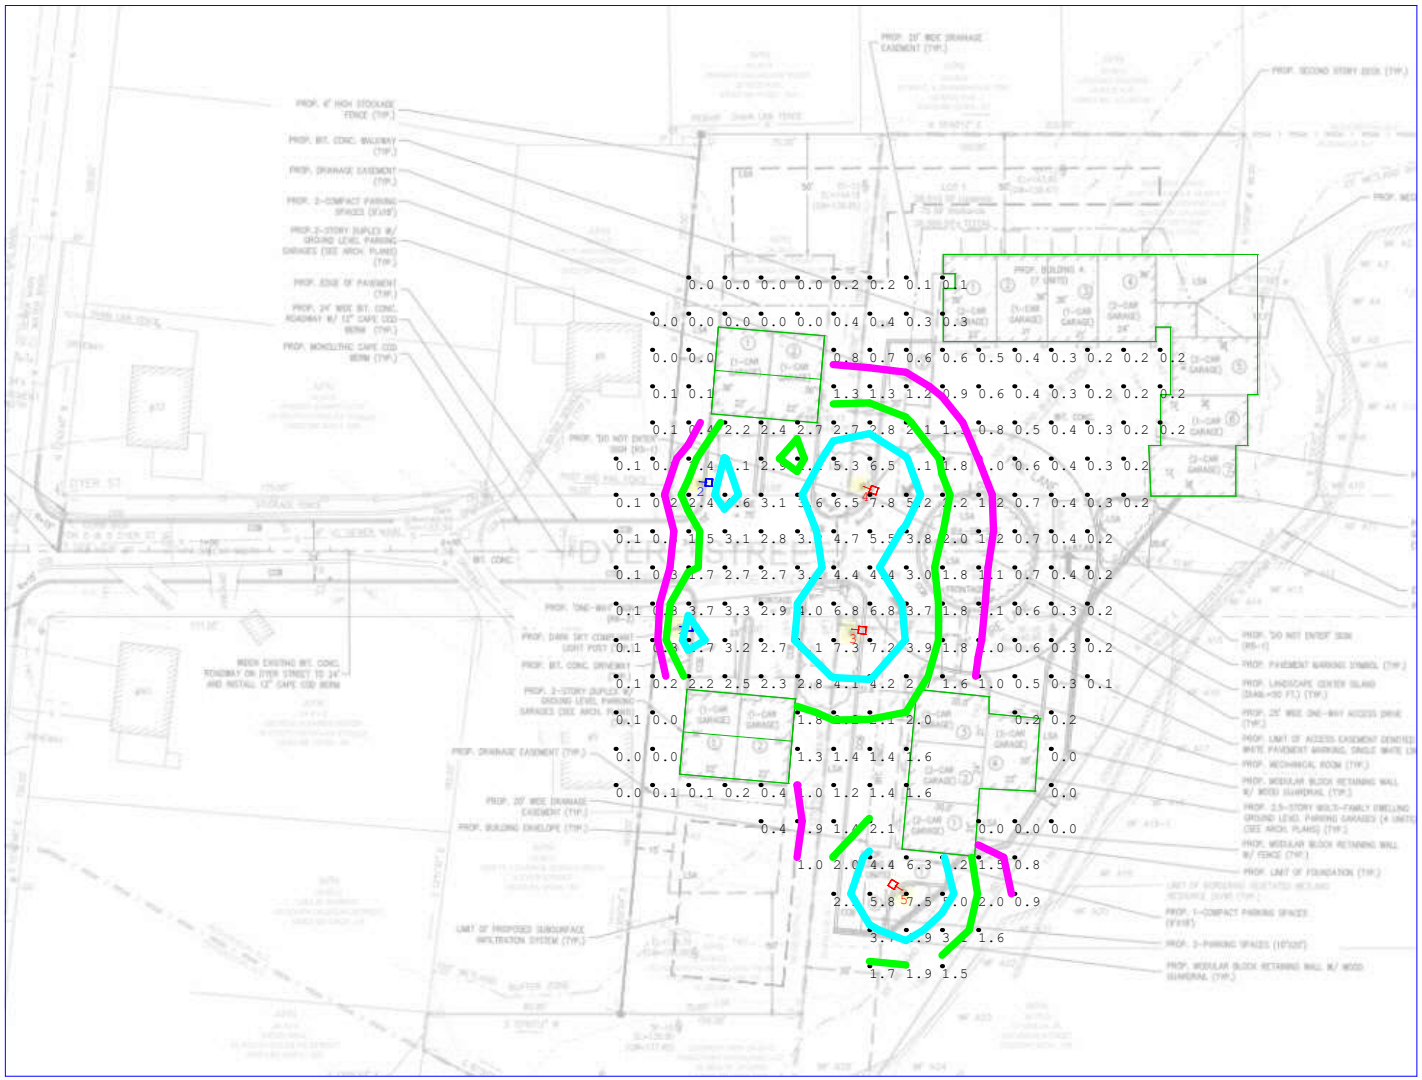

View of point by point

Project: Dyer Street V3 KT-ALED140-M1-5-NM-840-VDIM KT-ALED210-L1-5-NM-850-VDIM Red = 8+ FC, Blue = 4 FC Green = 2 FC, Violet = 1 FC	Keystone Technologies Lighting Layout 2750 Morris Road Lansdale, PA, 19446 Phone: 1-800-464-2680 LightingLayouts@keystonetech.com

SINCE 1945
KEYSTONE
CELEBRATING 75 YEARS

Date:11/17/2021